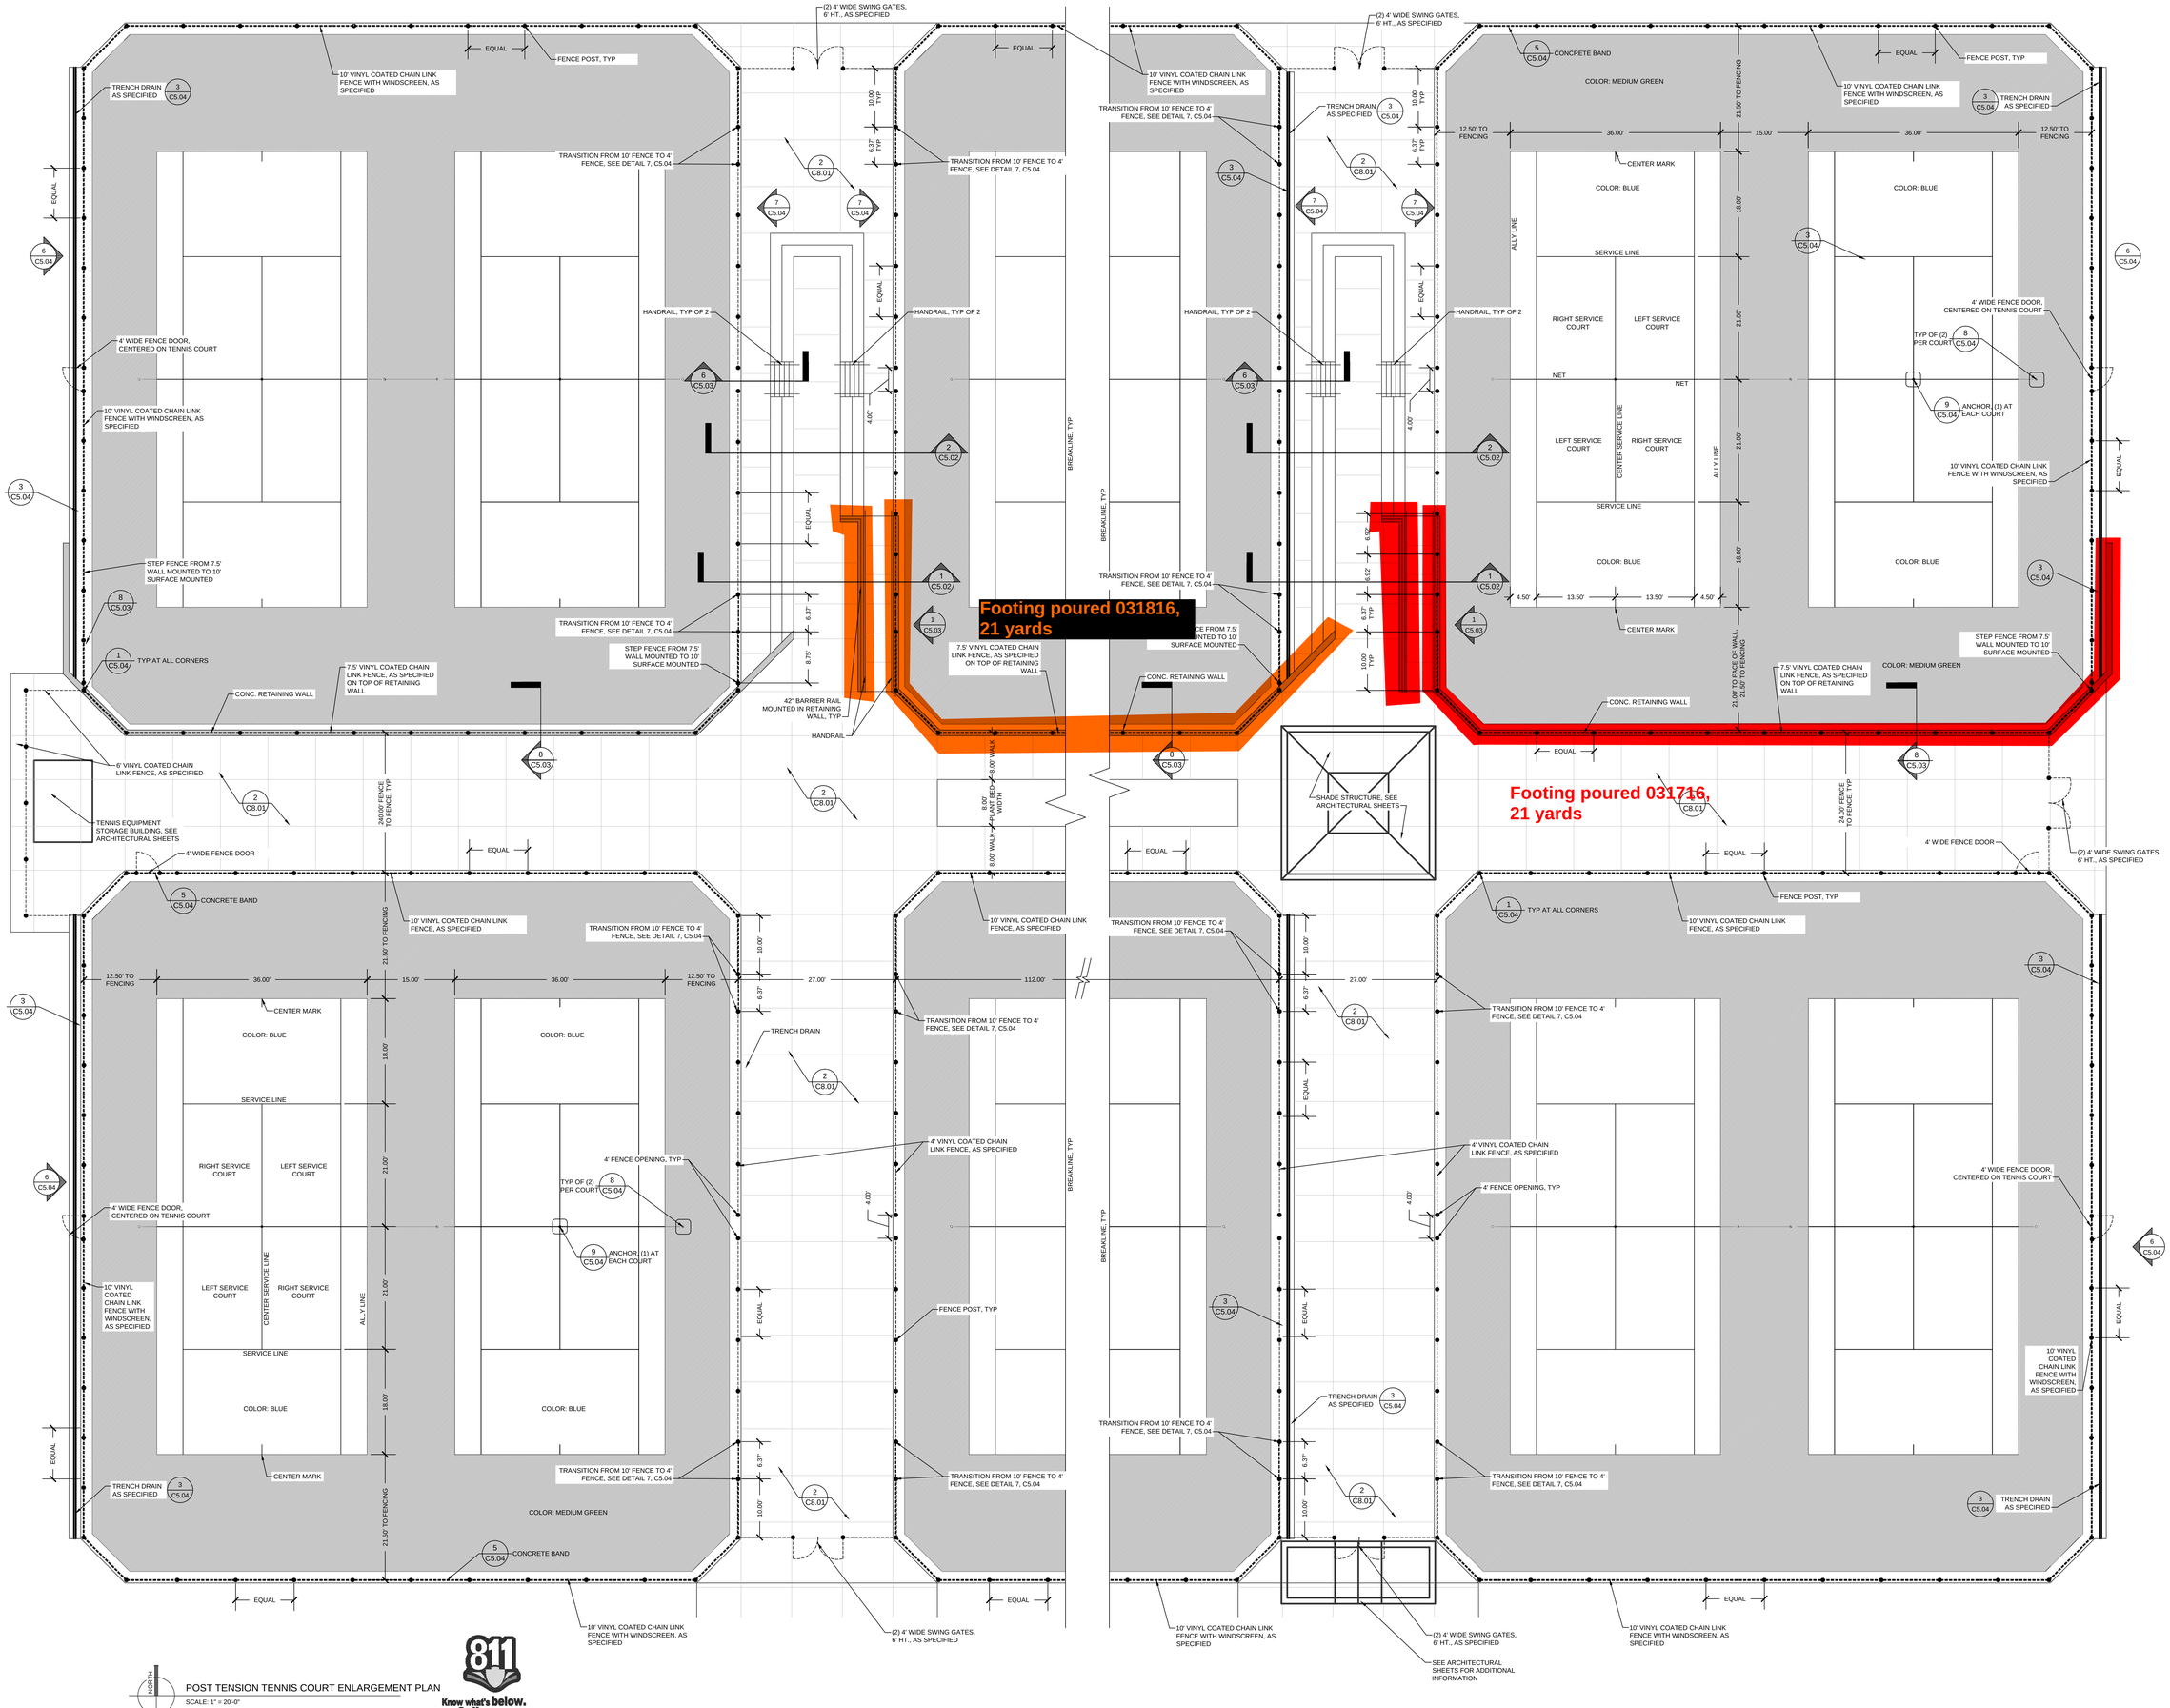

POST TENSION TENNIS COURT ENLARGEMENT PLAN

SCALE: 1" = 20'-0"

NORTH

811 Know what's below. Call before you dig.

30"x42"

No part of this drawing may be reproduced in any form or by any means, stored in a database or retrieval system, without written permission of GMB Architecture + Engineering.

ARCHITECTURE ✦ ENGINEERING

MACATAWA BAY MIDDLE SCHOOL
ADDITIONS & REMODELING

WEST OTTAWA PUBLIC SCHOOLS

HOLLAND, MICHIGAN

ISSUANCES	
10.26.2015	BIDS & CONSTRUCTION

Site / Civil	NTB
Architecture	
Interior	
Structure	
Mechanical	
Electrical	

PROJECT NO. 5-3120

GMB ae
ARCHITECTURE ✦ ENGINEERING

85 East Eighth Street, Suite 200
Holland, Michigan 49423

P. 616.796.0200 F. 616-796-0201
www.gmb.com

No part of this drawing may be used or reproduced in any form or by any means, or stored in a database or retrieval system, without prior written permission of
GMB ARCHITECTURE + ENGINEERING
Copyright © 2011 All Rights Reserved

POST TENSION TENNIS COURT ENLARGEMENT

C5.01